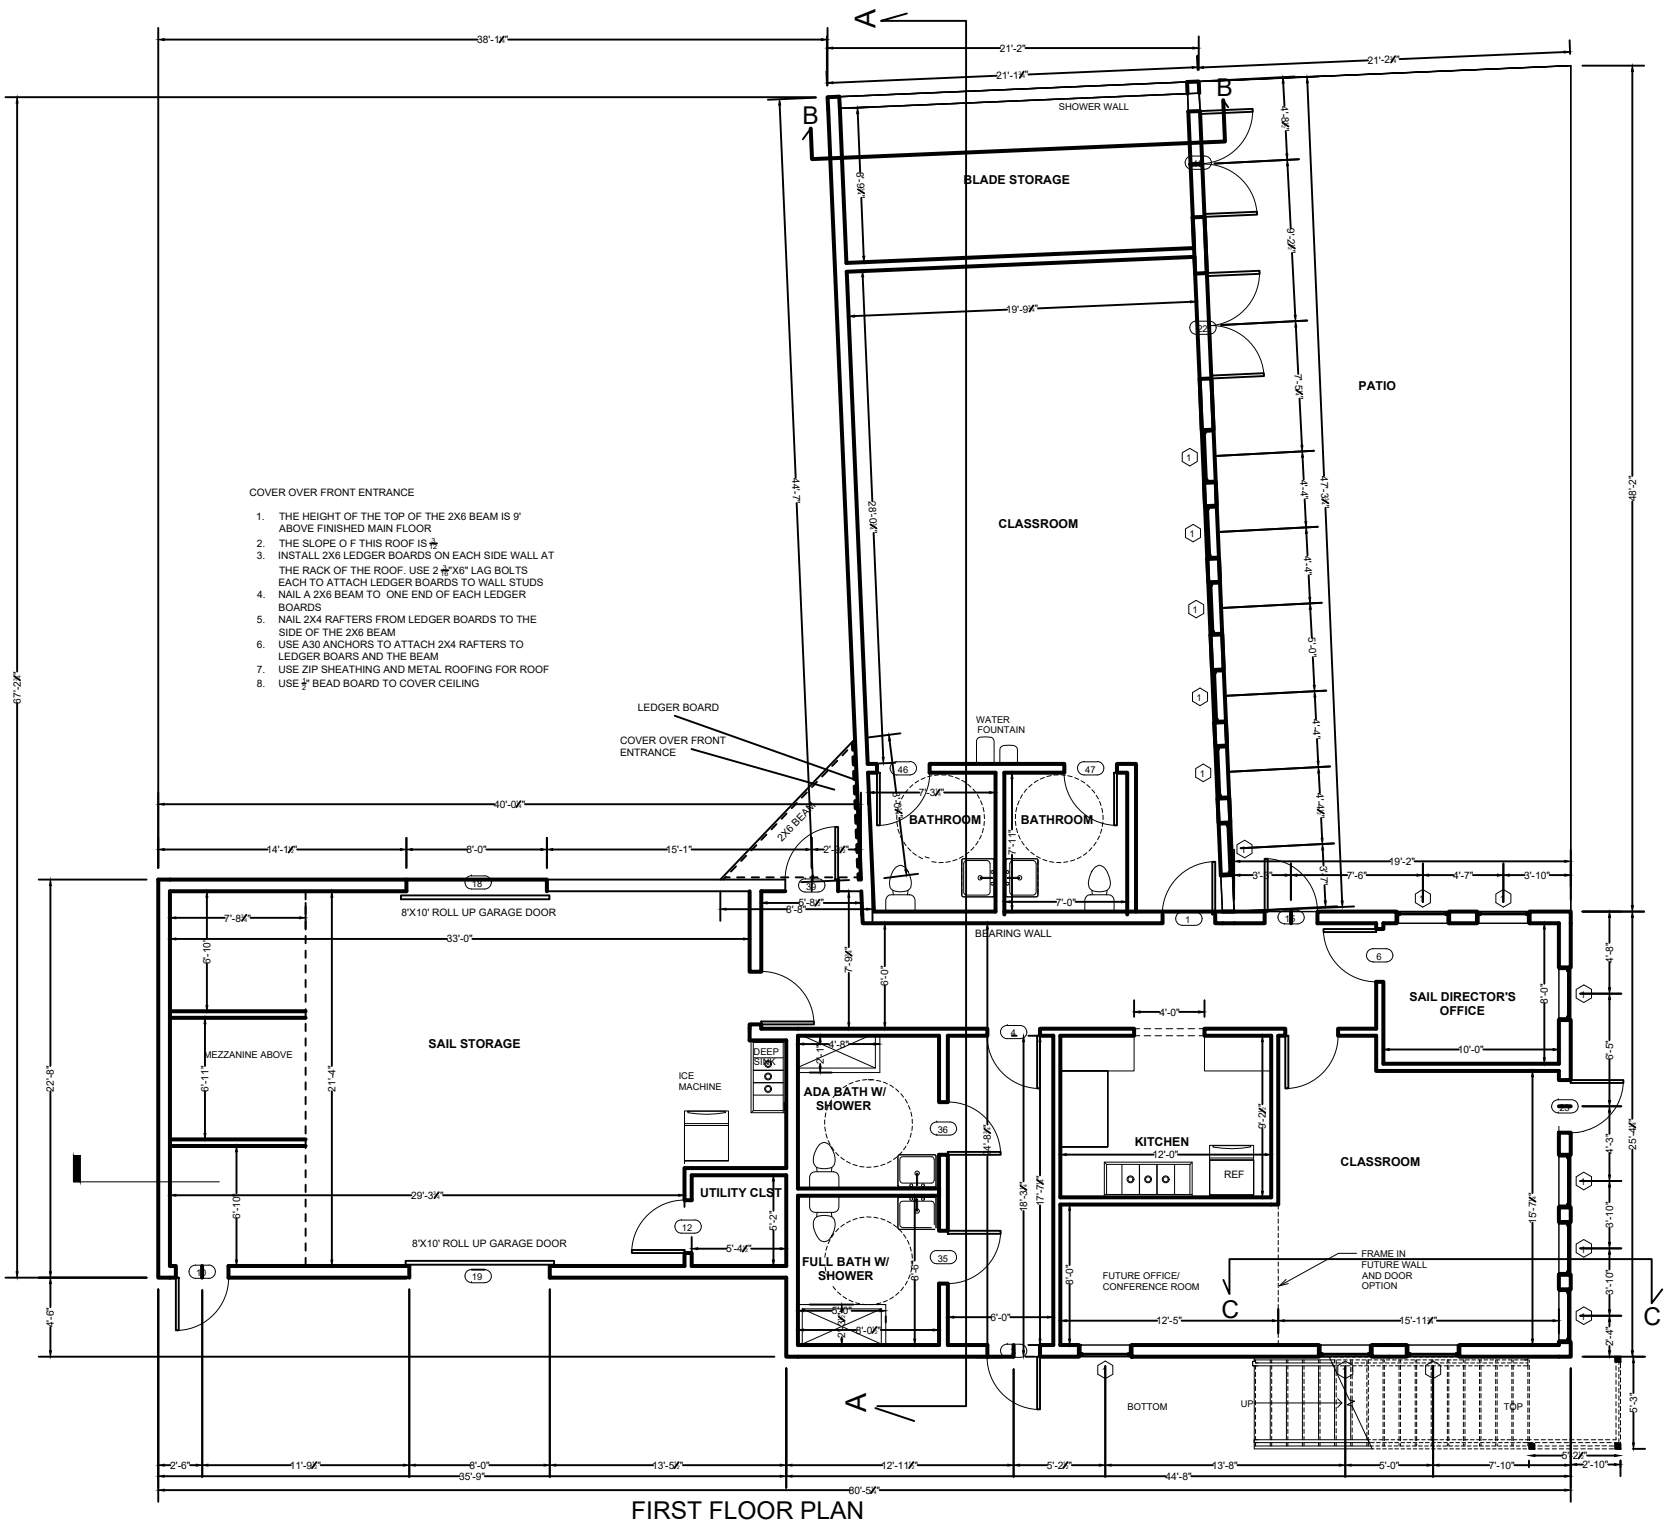

FIRST FLOOR PLAN

SCALE 1/4"=1'